ST JOSEPH STREET PRELIMINARY LAYOUT

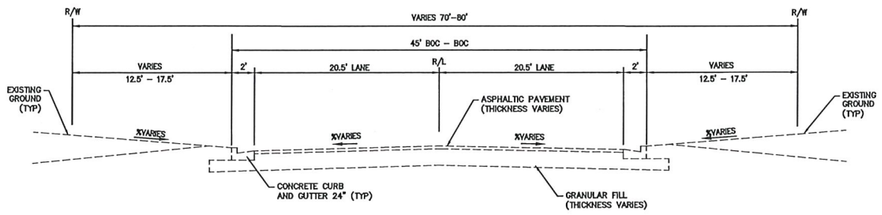

EXISTING TYPICAL SECTION – W. ST. JOSEPH ST (RIVERSIDE DR TO S. WEBSTER AVE)

LOOKING EAST

NOTE: NOT TO SCALE

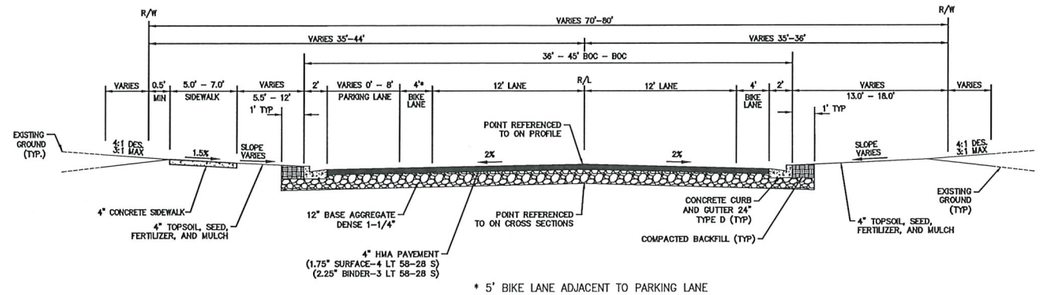

* 5' BIKE LANE ADJACENT TO PARKING LANE

TYPICAL FINISHED SECTION – W. ST. JOSEPH ST (RIVERSIDE DR TO S. WEBSTER AVE)

LOOKING EAST

NOTE: NOT TO SCALE

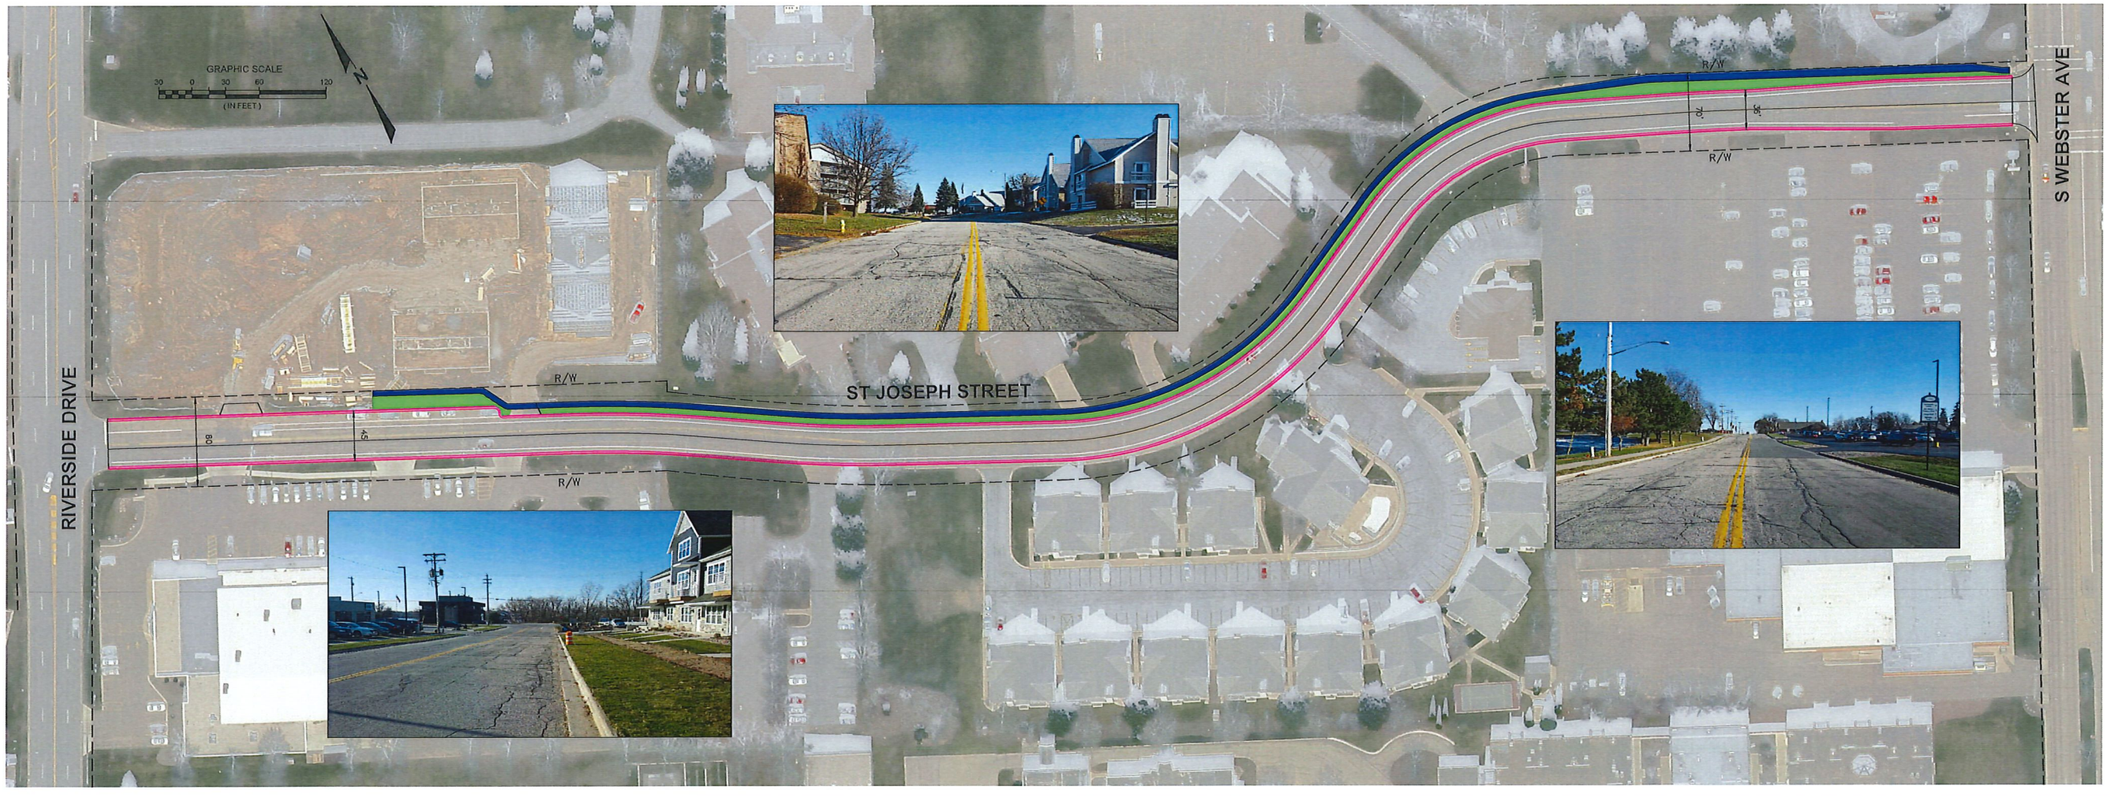

DESCRIPTION	DATE
---	---
---	---
---	---
---	---
---	---
---	---
---	---
---	---

raSmith
CREATIVITY BEYOND ENGINEERING
16745 W. Bluemound Road
Brookfield, WI 53005-5938
(262) 781-1000
rasmith.com
Brookfield, WI | Appleton, WI | Madison, WI | Cedarburg, WI | Mount Pleasant, WI
Naperville, IL | Pittsburgh, PA | Irvine, CA

ST JOSEPH STREET
PRELIMINARY LAYOUT

EXHIBIT

© COPYRIGHT 2018
R.A. Smith, Inc.

DATE: 12/12/2018

SCALE: 1" = 60'

JOB NO. -----

PROJECT MANAGER:

DESIGNED BY: ---

CHECKED BY: ---

SHEET NUMBER

##